FilmL.A., Inc.
6255 W Sunset Blvd, 12th Floor
Hollywood, CA 90028
t: (213)977-8600 - f: (213)977-8601
www.filmla.com

Summary Information

Permit No: F00147998-B **Type of Permit:** FILMING **Release Date:** 02/11/2019

Production Company RESET CONTENT, LLC

Insured Company Name RESET CONTENT, LLC
Contact Phone No. 1 310-392-5600
Contact Phone No. 2
Fax
Address 1616 17th Street
SANTA MONICA, California 90404

Production Title CAPITAL ONE BCA

Type of Production Commercial - Standard

Producer ANDREW TRAVELSTED

Director WALLY PFISTER

1st AD TBD TBD

Production Manager TYLER STUBBS

FilmL.A. Coordinator Carri Stevens

Location Manager PETER ORTH
Primary Phone Mobile - 310-413-8267
Secondary Phone

Location Assistant N/A N/A
Primary Phone Mobile - 000-000-0000
Secondary Phone

Fees

Posting 1200 $276.00

Notification Charge $170.00

Total Permit Fee $446.00

Number of Locations 1

NOT A PERMIT

FilmL.A., Inc.
6255 W Sunset Blvd, 12th Floor
Hollywood, CA 90028
t: (213)977-8600 - f: (213)977-8601
www.filmla.com

Summary Information — Location

Permit Number	F00147998-B	**Location Manager**	PETER ORTH
Production Company	RESET CONTENT, LLC	Primary Phone	Mobile - 310-413-8267
Insured Company	RESET CONTENT, LLC	Secondary Phone	
Production Title	CAPITAL ONE BCA		

Location Address 1115 Sunset Blvd, Los Angeles, CA, 90012

Location Type Apartment Building

Location Description The Elysian apartments and Winsome Cafe

Prep Dates 2/11/2019 - 2/11/2019 07:00 - 13:00 1 day

Film Dates 2/11/2019 - 2/11/2019 13:00 - 20:00 1 day

Open or Closed to the Public Closed

Generic Conditions

*LA CITY AND/OR LA COUNTY FIRE CHECKLIST ATTACHED TO FINAL PERMIT. THE PERMITTEE IS RESPONSIBLE FOR COMPLETING CHECKLIST PRIOR TO FILMING ACTIVITY AT THIS LOCATION. NON COMPLIANCE MAY RESULT IN ASSIGNMENT OF A FIRE OFFICER.
Community Survey Obtained
Equipment staging and vehicles may park on one side of the street only.
Must Maintain 5' Clearance on Sidewalks/Walkways
Must maintain local/emergency access
No cast or crew parking on area streets
No interference with vehicular or pedestrian traffic

Please see attached document Sunset Blvd btwn White Knoll Dr 120ft east NS curb - Reset Content.pdf

Equipment on Location

Type	Quantity
5 or 10 ton trucks	4
Cast/Crew vehicles	75
Catering Truck	1
Condors	2
Cube Trucks	4
Generator	1
Motor Homes	2
Trailers	2
Vans	4

Personnel on Location

Type	Quantity
Cast	5
Crew	75
Extras	15
Off-Duty/Retired LAPD Officer(s)	1
Spot Check	1

NOT A PERMIT

FilmL.A., Inc.
6255 W Sunset Blvd, 12th Floor
Hollywood, CA 90028
t: (213)977-8600 - f: (213)977-8601
www.filmla.com

Summary Information — Location

Permit Number	F00147998-B	**Location Manager**	PETER ORTH
Production Company	RESET CONTENT, LLC	Primary Phone	Mobile - 310-413-8267
Insured Company	RESET CONTENT, LLC	Secondary Phone	
Production Title	CAPITAL ONE BCA		

Filming Activities Equipment on property; Equipment on sidewalk only.; Interior Dialogue; Interior motion without sound;

Jurisdiction **Political:** Los Angeles City - Council District 01 **Police:** Los Angeles Police Department **Fire:** Los Angeles City

Thomas Guide **Page:** 634 **Grid:** F2

Approvals

LOS ANGELES CITY POLICE DEPARTMENT	Gabriel Martinez
FILMLA. CLOSURES	Adrian Fayad
LOS ANGELES CITY DEPARTMENT OF PUBLIC WORKS	Cairo Hunter

Coordinator Note RIDER B - RELEASES LOCATION. NO CHARGE RIDER.

Parking

Base Camp Location Type : Filming Location	**Crew Parking** Location Type : Other Location	501 N Beaudry Ave, Los Angeles, CA, 90012

Posting "No Parking" signs S/S OR E/S WHITE KNOLL DR. / ALPINE ST., SUNSET BL. - N BEAUDRY AV.
NOTE: WRAP AROUND LOCATION
W/S MARVIEW AV., WHITE KNOLL DR. - NORTH 200'

Approximate Footage 901 - 1200 **Log Number** 231680

Date(s) 2/11/2019 to 2/11/2019 **Time(s)** 07:00 to 22:00

Lane / Full Closure N/S CURB LANE SUNSET BL., WHITE KNOLL DR. - EAST 120'

Approximate Footage 0 - 300

Date(s) 2/11/2019 to 2/11/2019 **Time(s)** 10:00 to 20:00

NOT A PERMIT

Permit #F00147998-B

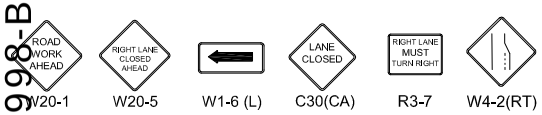

W20-1 W20-5 W1-6 (L) C30(CA) R3-7 W4-2(RT)

Ⓢ TRAFFIC SIGNAL

● TRAFFIC CONE

TYPE I W/ SIGN

HIGH LEVEL WARNING DEVICE

ALL TRAFFIC CONTROL WILL BE INSTALLED TO MEET OR EXCEED THE LATEST CA-MUTCD MINIMUM REQUIREMENTS

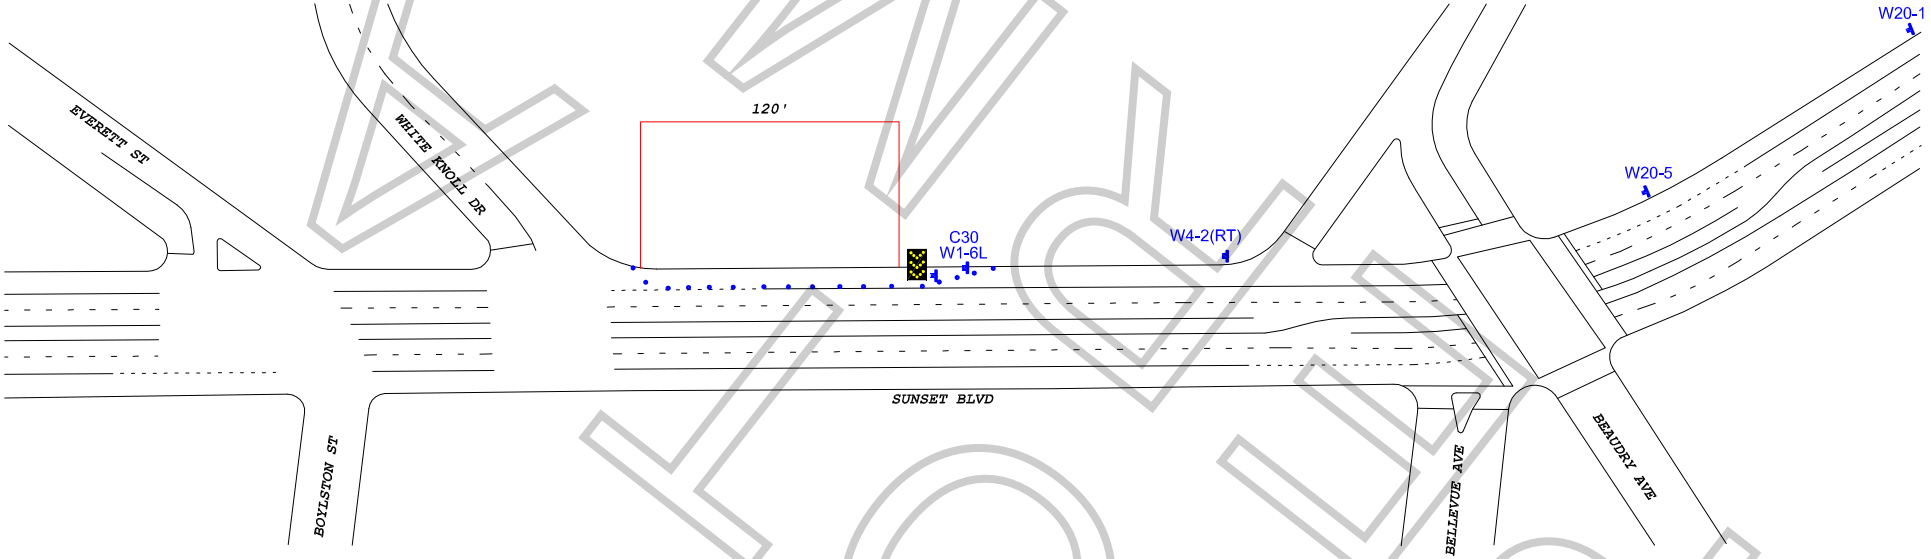

WORK ZONE TRAFFIC CONTROL PLAN
GENERAL NOTES

1. DATE/TIME: 2-11-19 FROM 10:00 HOURS TO 20:00 HOURS.

2. ALL SIGNING, STRIPING, AND TRAFFIC CONTROL DEVICES SHALL CONFORM TO THE (CURRENT) STATE OF CALIFORNIA DEPARTMENT OF TRANSPORTATION (CALTRANS) STANDARD PLANS AND STANDARD SPECIFICATIONS, CALIFORNIA MUTCD, AND ANY ADDENDUMS THERETO, AND AS SHOWN ON THESE PLANS, SYMBOLS AND ABBREVIATIONS USED ARE SHOWN ON CALTRANS STANDARD PLANS.
3. THERE WILL BE NO INTERFERENCE WITH TRAFFIC SIGNALS OR CROSSWALKS.
4. CONES WILL BE 28" MINIMUM HEIGHT AND HAVE REFLECTORIZED SLEEVES FOR NIGHT WORK.
5. POLICE WILL DIRECT TRAFFIC IF NECESSARY.

TCP FOR:	RESET CONTENT: "CAPITAL ONE"
LOCATION:	N/S CURB - SUNSET BLVD WHITE KNOLL DR TO 120' EAST LOS ANGELES, CALIFORNIA
CONTACT:	TIM BALLOU OFFICE# 213-763-9000 PETER ORTH PH# 310-413-8267
	JCL TRAFFIC SERVICES (213) 622-9775 C31-CA Lic # 805357
DATE / REVISIONS	DRAFTER: MARIO MENJIVAR SCALE: N.T.S. FILM LA: AF

FINAL COPY